

KEY	NAME	COLOR NUMBER
P-1	SHERWIN-WILLIAMS CUSTOM RED front door and frames; all exposed interior columns	BASE: B55104 QR-7736 RD-14 TW-14 UD-17
P-2	SHERWIN-WILLIAMS OFF WHITE emergency exit doors and frames; manager's office, change rooms and restrooms	SW1095 BASE: #1095
P-3	SHERWIN-WILLIAMS WINDSOR GRAY all door frames/metal jacks associated with doors having Wiscotte® Red Grid Holleyberry	SW1040 BASE: #1040
P-4	SHERWIN-WILLIAMS paint to match exterior insulation and finish system or exterior stucco; exterior doors and trim	






MOVING EYE PORTRAITS (5)
 GENERAL CONTRACTOR IS TO INSTALL WALL MOUNTED PORTRAITS PROVIDED BY OWNER
 SB 1 - HELEN NICHOL
 SB 2 - CHUCK E. CHEESE
 SB 3 - JAMES T. JONES
 SB 4 - MUNCH
 SB 5 - PASQUALLY

C.D. AWARDS (6)
 GENERAL CONTRACTOR IS TO INSTALL C.D. AWARDS PROVIDED BY OWNER
 SB 21 - FLABBY ROAD
 SB 22 - YELLOW SUMMER
 SB 23 - SATURDAY NIGHT RETRIEVER
 SB 24 - ITALIAN PIZZA GUY
 SB 25 - BROWN IN THE U.S.A.

POSTCARDS (5)
 GENERAL CONTRACTOR IS TO INSTALL POSTCARDS PROVIDED BY OWNER
 SB 65 - PASQUALLY
 SB 66 - HOLLYWOOD
 SB 67 - WILD WEST
 SB 68 - TROPICS
 SB 69 - BIG CITY

MISCELLANEOUS ARTWORK
 GENERAL CONTRACTOR IS TO INSTALL ARTWORK PROVIDED BY OWNER
 SB 40 - 10" MOUNT CHICKEN
 SB 47 - 18" WALL STARS
 SB 56 - CHEESE GUITAR




GENERAL CONTRACTOR IS TO INSTALL ALL OTHER ARTWORK PROVIDED BY OWNER AS INDICATED IN DRAWINGS FIELD VERIFY EXACT LOCATION OF

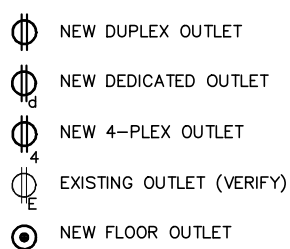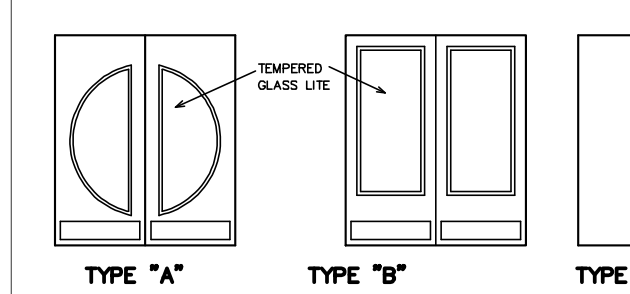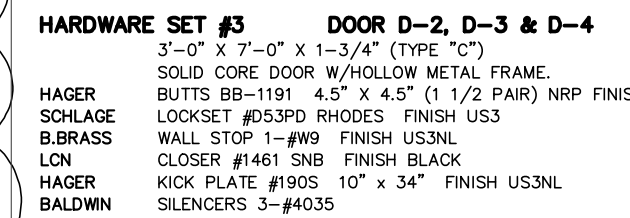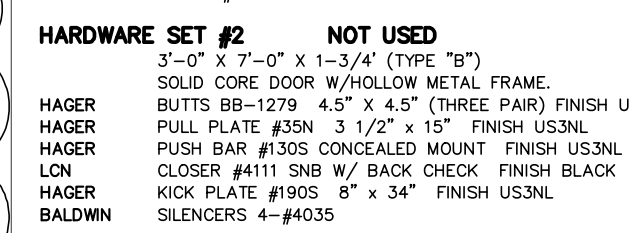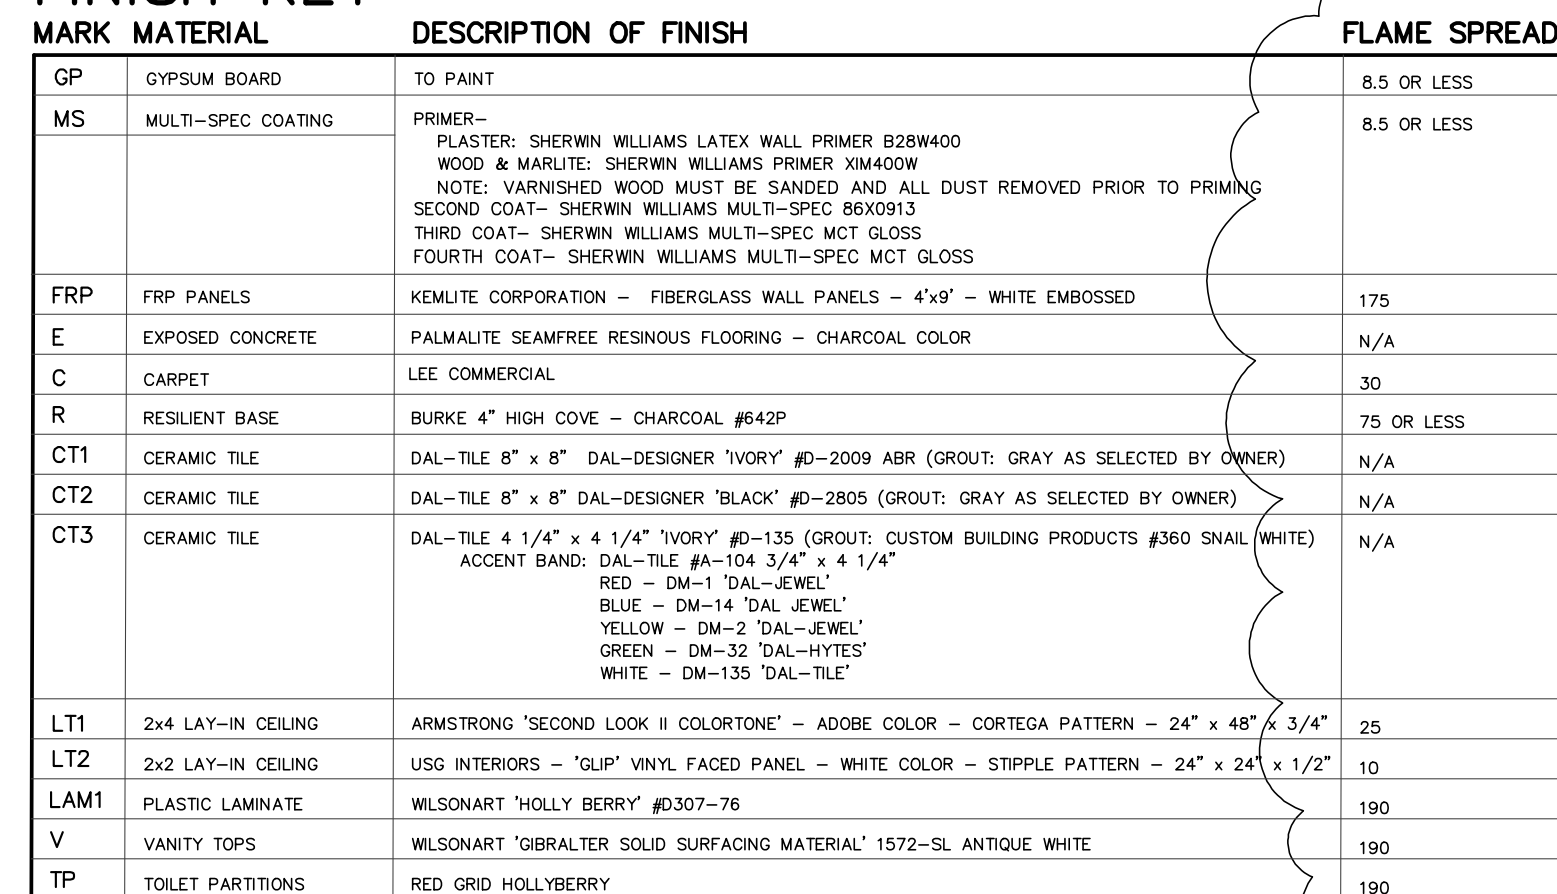

NOTE: IT IS THE CONTRACTORS RESPONSIBILITY TO FIELD VERIFY THE LOCATION AND OPERATION OF ALL EXISTING ELECTRICAL OUTLETS - REUSE IF POSSIBLE

1. REWORK REGISTER OUTLETS: (4) ISOLATED OUTLETS AT ORDER COUNTER GROUNDING DEDICATED CIRCUIT. (1) STANDARD OUTLET FOR GLASS CHILLER. SINGLE PHASE AT ORDER COUNTER. (1) 4-PLEX OUTLET & TELEPHONE JACK FOR CREDIT CARD MACHINE	7. VERIFY THAT CONTACTS ARE IN WORKING ORDER 8. VERIFY THAT CEILING SPEAKERS IN REMODELED AREAS ARE IN PROPER WORKING ORDER AFTER CEILING/ELECTRICAL WORK IS COMPLETE
---	--

2. REMOVE ALL BELOW CEILING LIGHTS
3. INSTALL EYEBALL SPOTS AIMED ON HANGINGS REFER SHEET E-2
4. REPLACE ANY EXISTING BROKEN OUTLET COVERS
5. REMOVE CORRIDOR FLUORESCENTS REPAIR ON WITH INCANDESCENTS REFER SHEET E-2
6. RE-INSTALL CONTACTS ON ALL DOORS AFTER ANY WORK ON DOORS
9. VERIFY THAT THE ALARM SYSTEM IS IN PROPER WORKING ORDER AFTER CEILING/ ELECTRICAL WORK IS DONE
10. PROVIDE AND INSTALL SNEEZ GUARD LAMP PRIOR TO HANGING SNEEZ GUARD. RUN FLEX IN CHROME THROUGH THRU TOP OF SNEEZ GUARD LIGHT.
11. RELOCATE ALL EXISTING ELECTRICAL SWITCHES AND OUTLETS ON WALLS THAT MOVE.
12. ALL ELECTRICAL WORK SHALL CONFORM

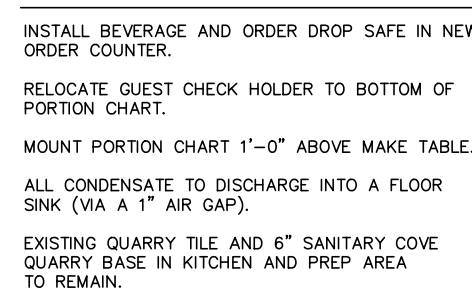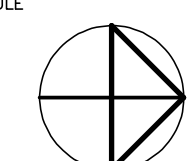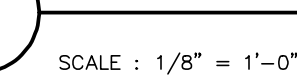


ALL FLOOR SINKS TO BE INSTALLED FLUSH WITH FINISH FLOOR.

WHERE FLOOR SINKS ARE REQUIRED USE EXISTING IF POSSIBLE INSTALL NEW OTHERWISE. FLOOR SINKS SHOULD BE 1/2 EXPOSED FOR ACCESSIBLE CLEANING.

ALL EQUIPMENT SHALL MEET APPLICABLE NATION.
SANITATION FOUNDATION (NSF) DESIGN AND
INSTALLATION REQUIREMENTS OR ITS EQUIVALENT.

PROVIDE TRANSITION STRIPS AT ALL CHANGES IN
FLOORING MATERIAL

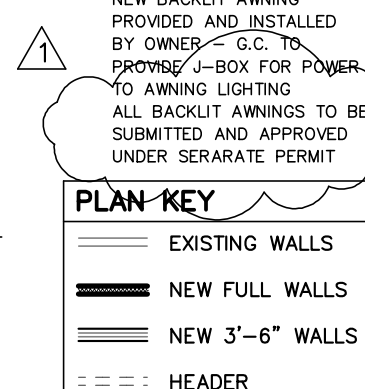

252 PEOPLE SHOWROOM 113
59 PEOPLE SKILLS 116
125 PEOPLE KIDDIE 115
67 PEOPLE KIDDIE/SKILLS 122
15 EMPLOYEE

518 PEOPLE TOTAL OCCUPANT LOAD

EXITS REQUIRED = 3
EXITS PROVIDED = 4
EXIT WIDTH REQUIRED = 8'-8"
EXIT WIDTH PROVIDED = 15'-0"
CONSTRUCTION TYPE 5(ONE HOUR)

OCCUPANCY GROUP A2.1
EXISTING OCCUPANT LOAD 750
NEW OCCUPANT LOAD 518
(SEE ABOVE FOR BREAKDOWN BY AREA)
AREA 10,800 sf
ALLOWABLE AREA INCREASE - SEPARATION ON 3 SIDES
NEC GENERAL OCCUPANCY NO CLASS OR DIVISION

